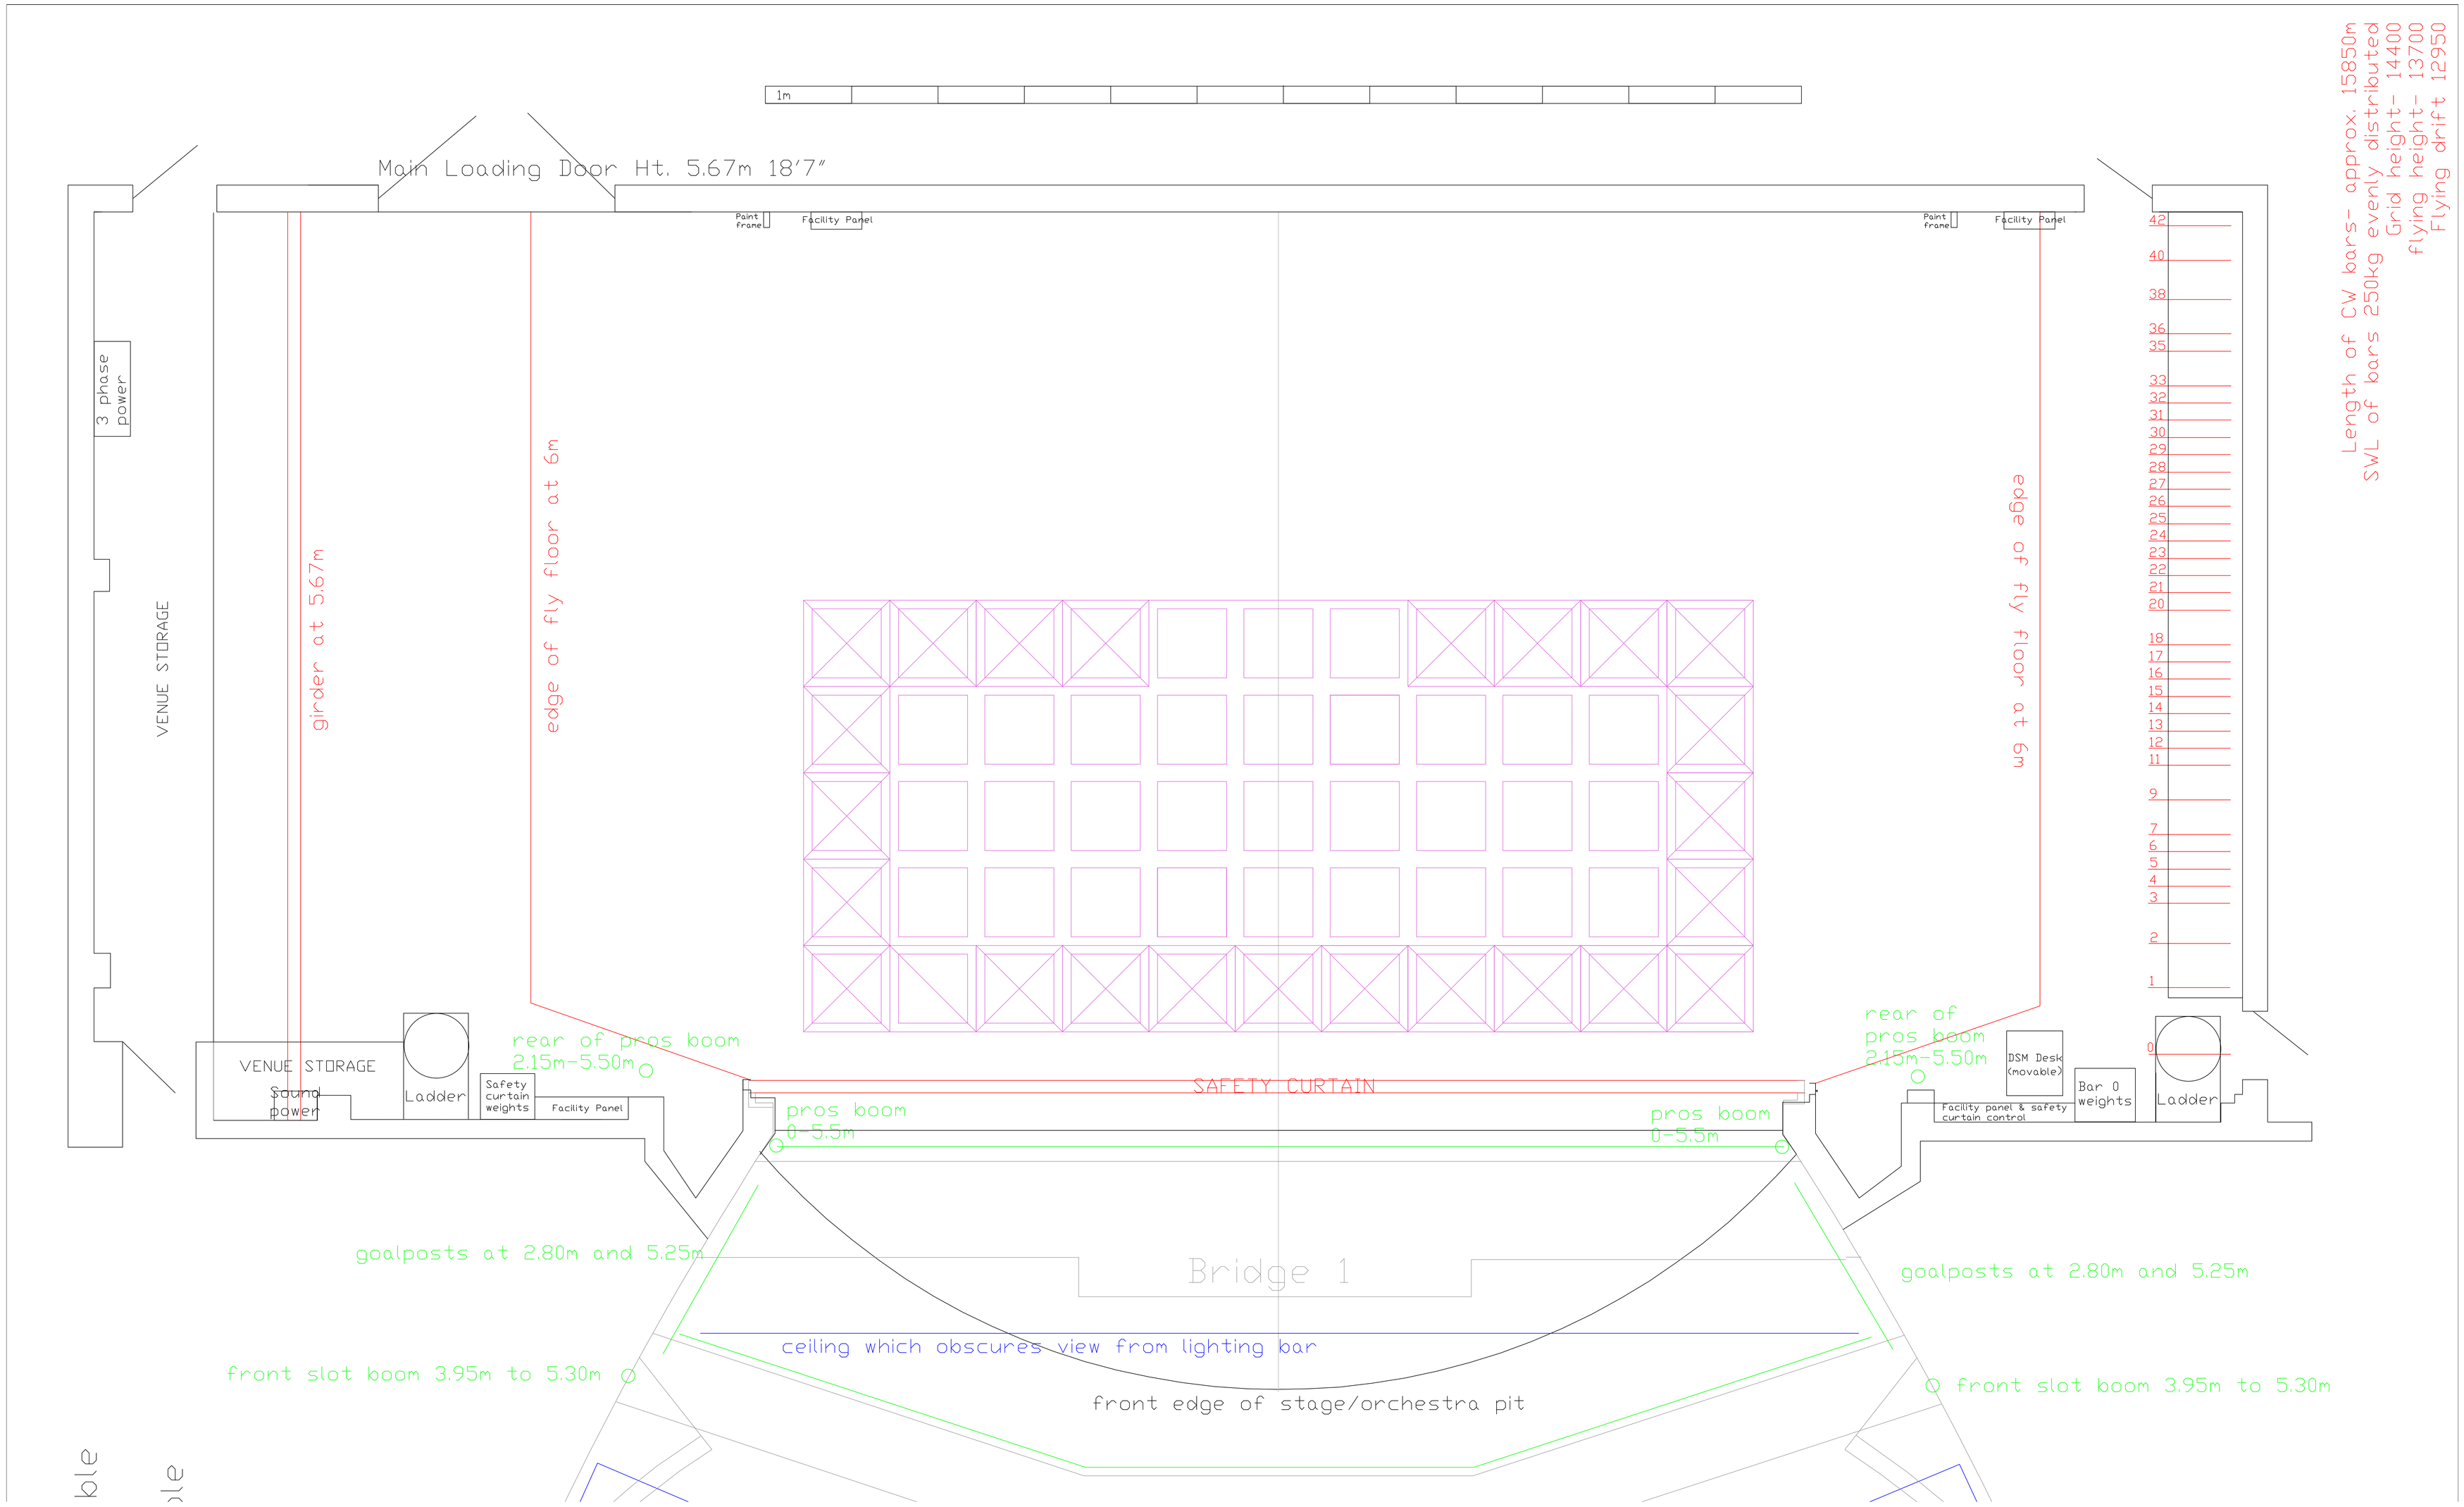
1m
Main Loading Door Ht. 5.67m 18'7"
Paint frame
Facility Panel
Paint frame
Facility Panel
3 phase power
VENUE STORAGE
girder at 5.67m
edge of fly floor at 6m
edge of fly floor at 6m
Length of CW bars- approx. 15850m
SWL of bars 250kg evenly distributed
Grid height- 14400
flying height- 13700
Flying drift 12950
42
40
38
36
35
33
32
31
30
29
28
27
26
25
24
23
22
21
20
18
17
16
15
14
13
12
11
9
7
6
5
4
3
2
1
0
VENUE STORAGE
Sound power
Ladder
Safety curtain weights
Facility Panel
rear of pros boom 2.15m-5.50m
SAFETY CURTAIN
pros boom 0-5.5m
pros boom 0-5.5m
rear of pros boom 2.15m-5.50m
DSM Desk (movable)
Facility panel & safety curtain control
Bar 0 weights
Ladder
goalposts at 2.80m and 5.25m
Bridge 1
goalposts at 2.80m and 5.25m
ceiling which obscures view from lighting bar
front slot boom 3.95m to 5.30m
front edge of stage/orchestra pit
front slot boom 3.95m to 5.30m